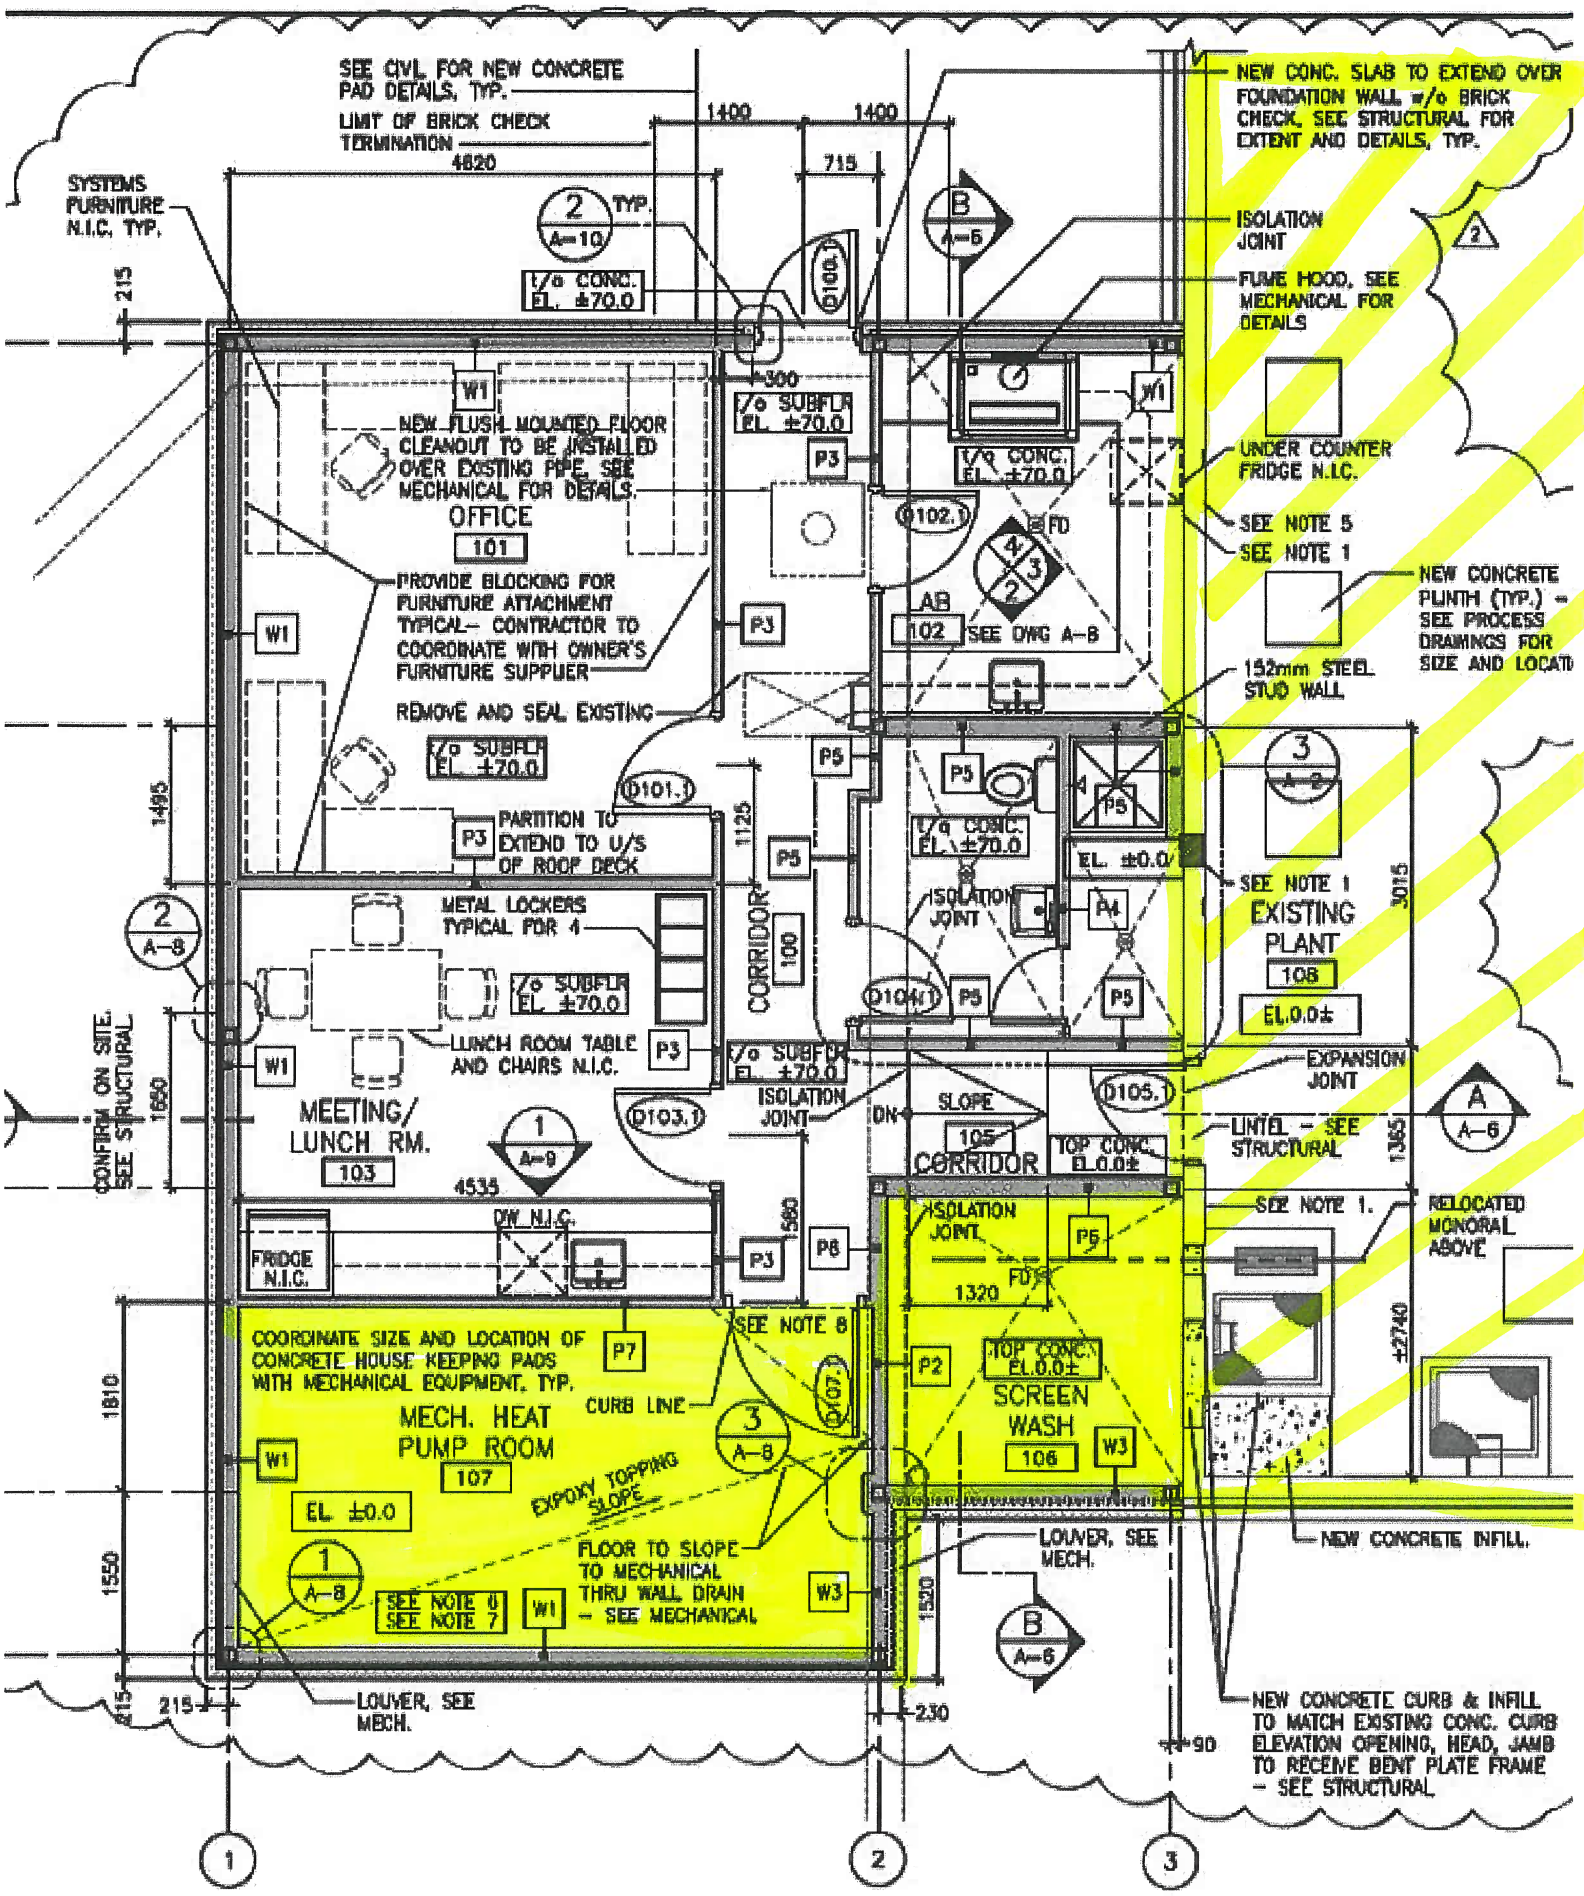

1 A-2 ADMINISTRATION AREA ENLARGEMENT
SCALE: 1:50

Enfield Water Treatment Plant