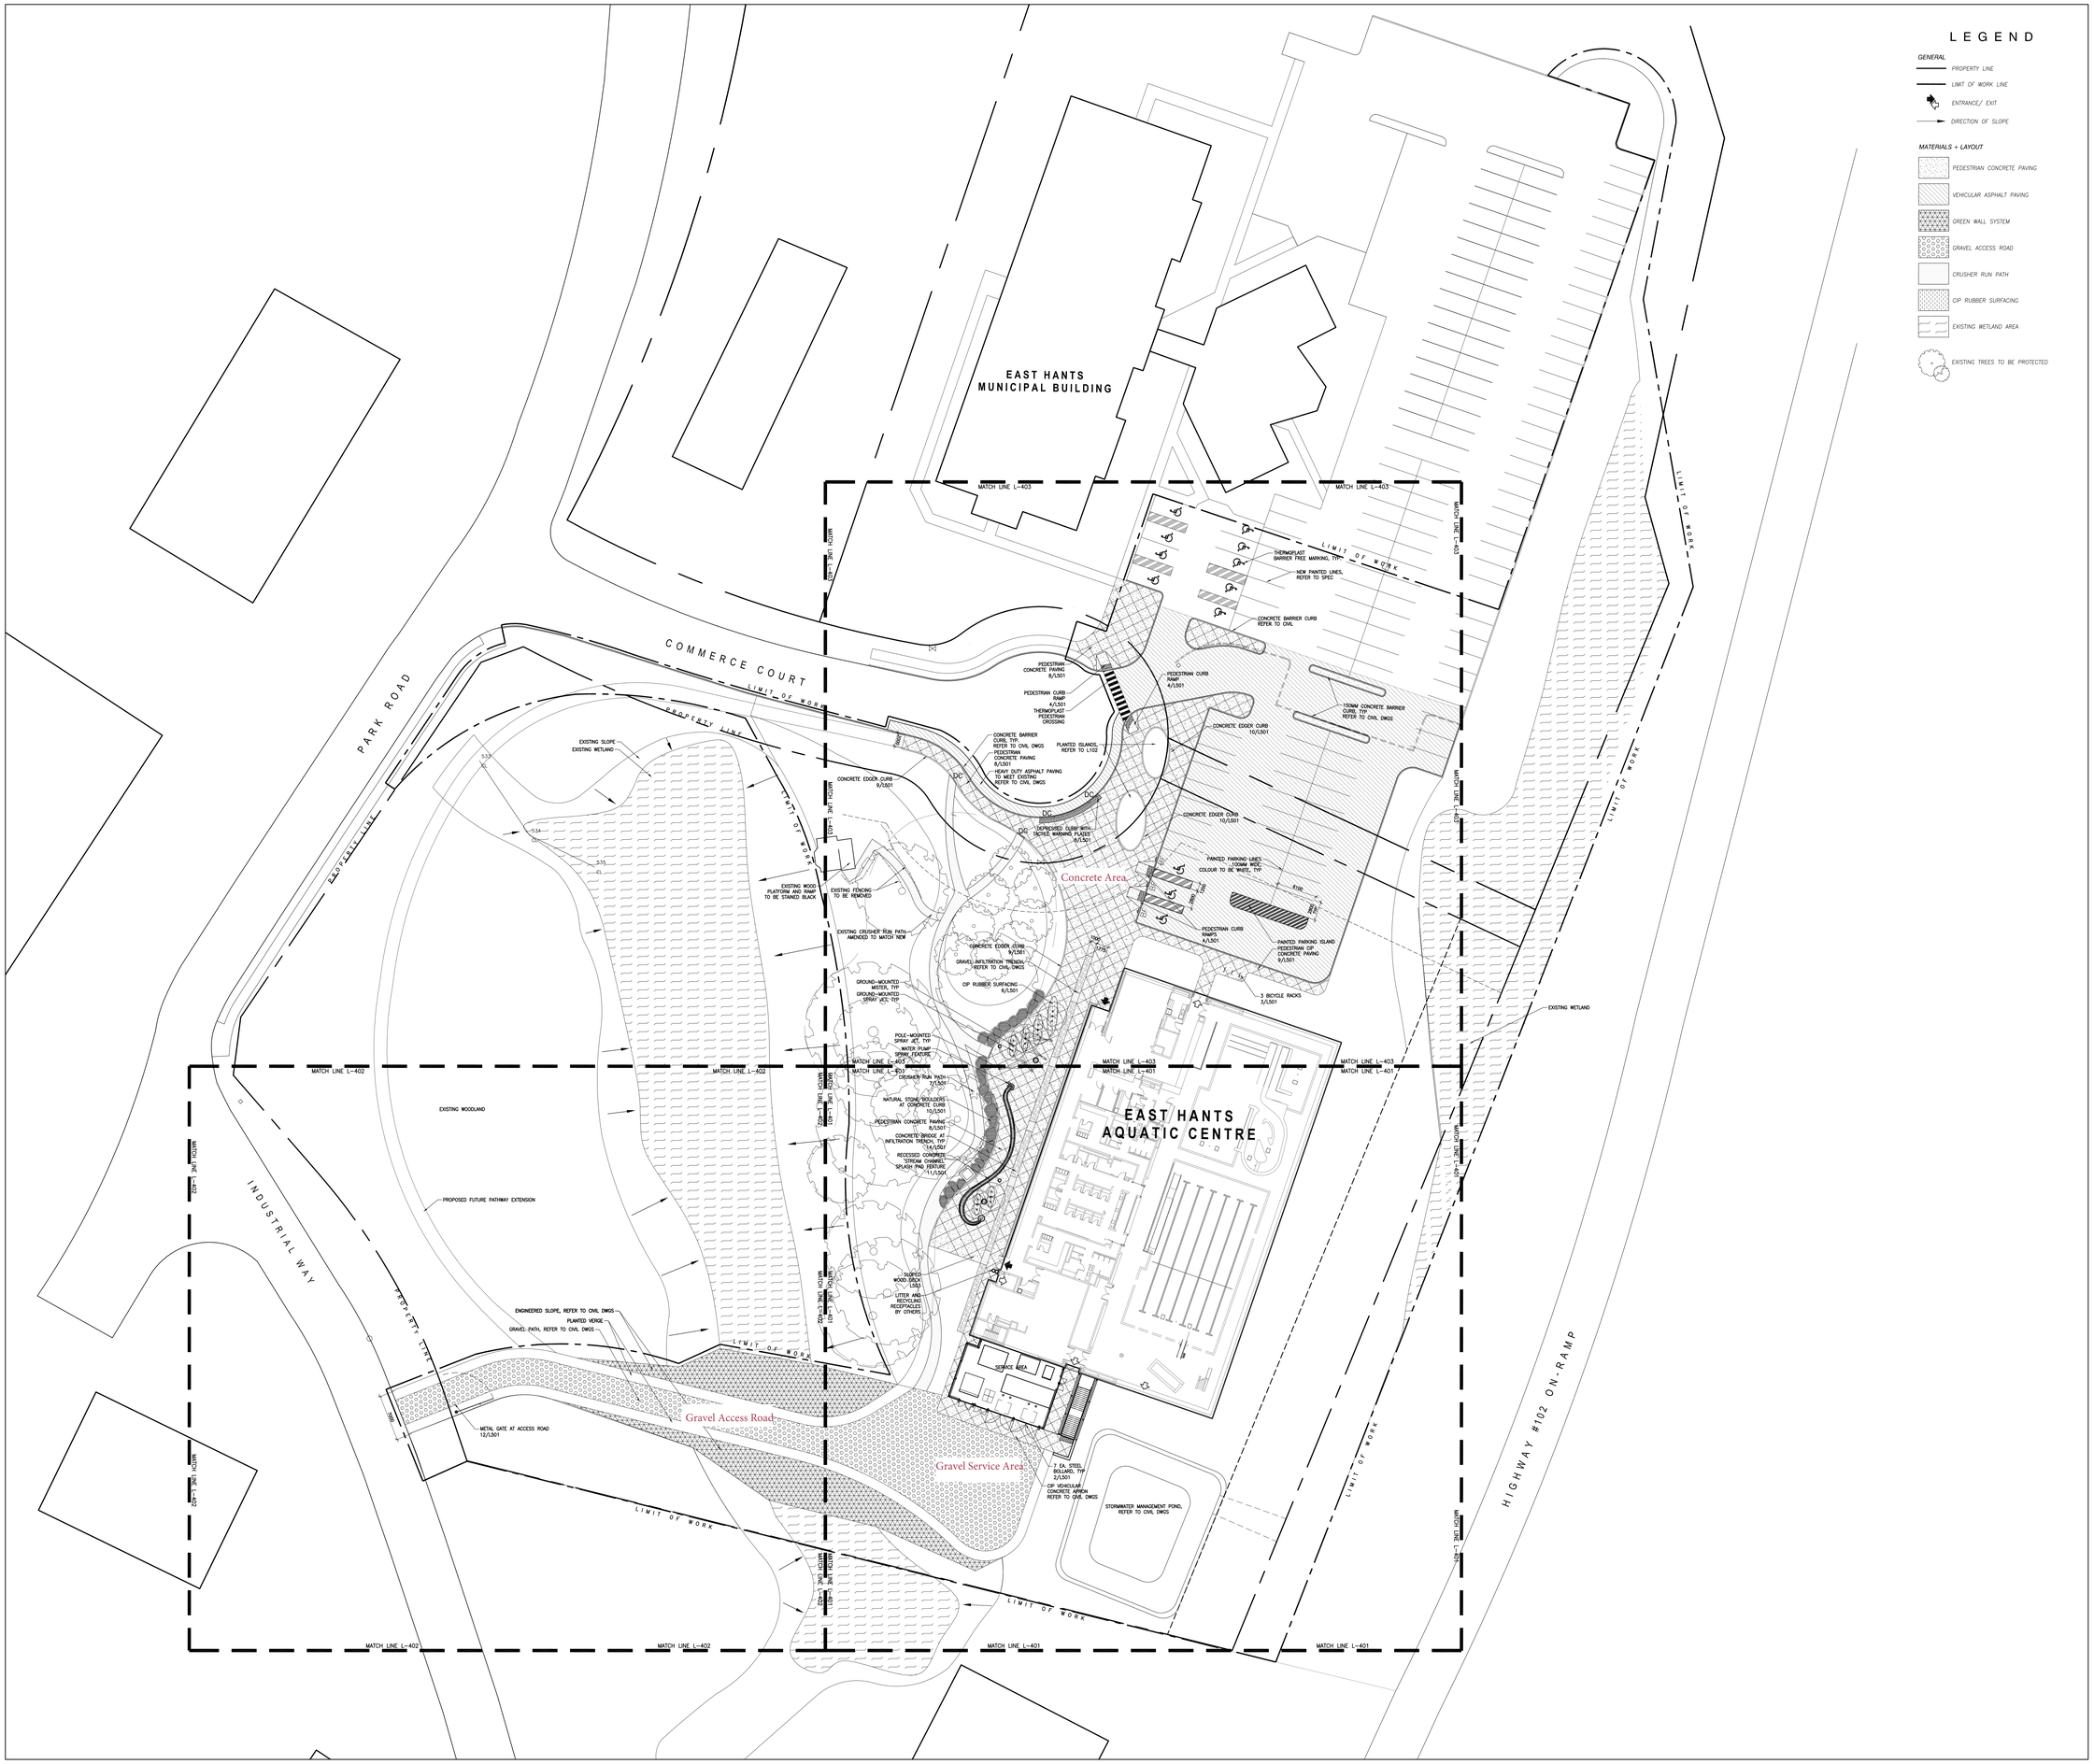

LEGEND

GENERAL

- PROPERTY LINE
- LIMIT OF WORK LINE
- ENTRANCE/ EXIT
- DIRECTION OF SLOPE

MATERIALS + LAYOUT

- PEDESTRIAN CONCRETE PAVING
- VEHICULAR ASPHALT PAVING
- GREEN WALL SYSTEM
- GRAVEL ACCESS ROAD
- CRUSHER RUN PATH
- CIP RUBBER SURFACING
- EXISTING WETLAND AREA
- EXISTING TREES TO BE PROTECTED

Contractor must check and verify all dimensions on the job, and report any discrepancies to the Architect before proceeding with the work.

Do not scale this drawing.

REVISIONS AND ISSUES

REV	DESCRIPTION	DATE
1	Issued for Tender	2018-03-01
2	Issued for Construction	2018-07-05

MJMA

maclennan jaunkalns miller architects

425 adelaide street west level 6
toronto ontario m5v 3c1
416 593 6796
www.mjmarchitects.com

TEAL Architects+Planners
1660 Hollis Street, Suite 1101
Halifax, Nova Scotia B3J 1V7
www.tealarchitects.com

CAMPBELL COMEAU ENGINEERING LTD.
STRUCTURAL ENGINEERS
2719 Gladstone Street, Suite 110
Halifax, Nova Scotia, B3K 4W6
T: 902 429 5454 F: 902 444 3099

Smith + Andersen
MECHANICAL ENGINEERS
500-4211 Yonge Street
Toronto, Ontario, M2P 2A9
T: 416 487 8151 F: 416 487 9104

Smith + Andersen
ELECTRICAL ENGINEERS
1969 Upper Water Street, Suite 1905
Halifax, Nova Scotia, B3J 3R7
T: 902 440 0981 F: 416 487 9104

Strum Consulting
CIVIL ENGINEERS
Rabbiate, 1355 Bedford Highway
Bedford, NS B4A 1C5
T: 902 835 5560 F: 902 835 5574

EAST HANTS
We live it!

Municipality of East Hants
Parks, Recreation and Culture
Lloyd E. Matheson Centre
15 Commerce Court
Elmsdale, NS B2S 3K5
T: 902 883-7098

KEYPLAN

NORTH ARROW

SEAL

PROJECT TITLE

East Hants Aquatic Centre

Commerce Court, Elmsdale, NS

DRAWING TITLE

LAYOUT AND MATERIALS PLAN

SCALE

1:300

DATE

2018-07-05

PROJECT NUMBER

1609

DRAWING NUMBER

L101