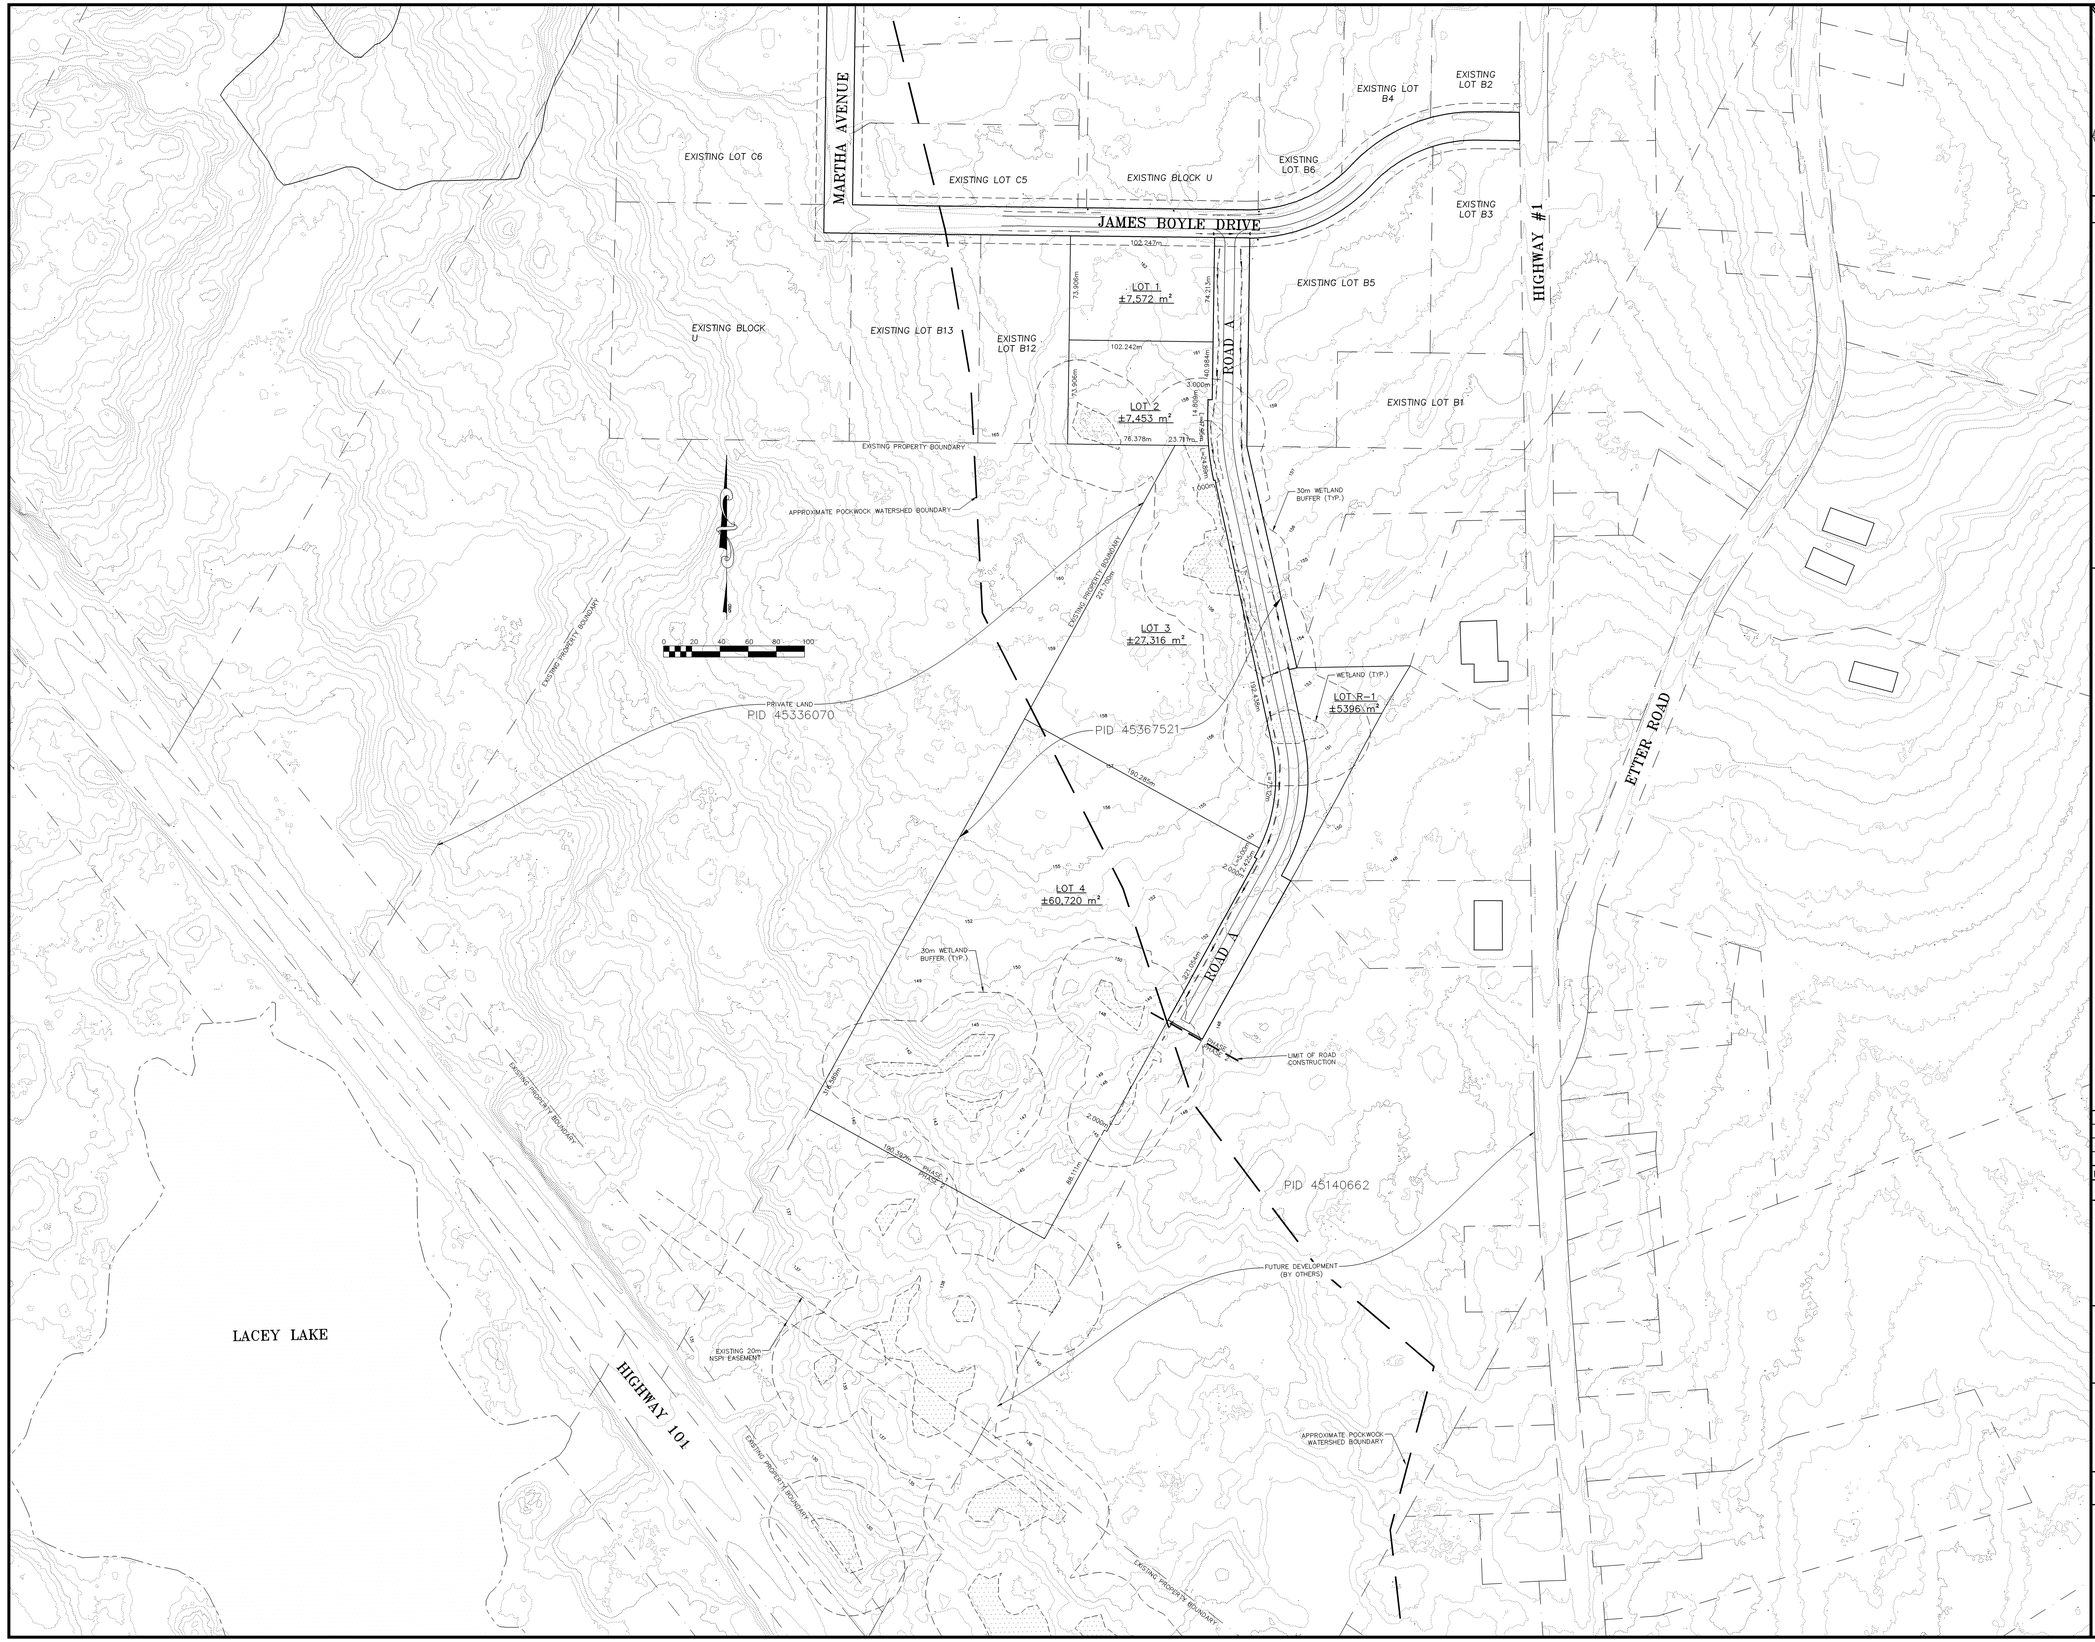

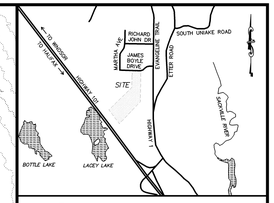

Key Plan NOT TO SCALE

PLAN LEGEND

- POWER POLE
- POWER POLE WITH LIGHT FIXTURE
- ANCHOR ON LIGHT POLE
- CHECK DAM
- DITCH RIP–RAP LINING
- ASPHALT
- GUARD RAIL
- PROPERTY LINE
- EXISTING PROPERTY LINE
- DESIGN GRADE TICK
- TOP OF SLOPE
- TOE OF SLOPE
- SILT FENCE
- LIMIT OF DISTURBANCE
- MINOR CONTOUR LABEL
- MAJOR CONTOUR LABEL
- WETLAND

PROFILE LEGEND

- PROPOSED ℄ FINISHED GRADE
- PROPOSED DITCH GRADE (RT. SIDE)
- PROPOSED DITCH GRADE (LEFT SIDE)
- EXISTING CENTERLINE GRADE
- EXISTING GRADE (RT. SIDE R.O.W.)
- EXISTING GRADE (LEFT SIDE R.O.W.)

NOTES:

1. Contour interval is 1.0 metre, based on Lidar mapping.
2. All work in and around existing wetlands to be completed in accordance with approvals and applicable N.S.E regulations.
3. For additional notes and details see drawing 18–6683–F05.

No	Description	Date	By
0.	Issued For Tender	Aug 29, 2019	CNB

Revision or Issue

Strum CONSULTING

Project
UNIACKE BUSINESS PARK
EXPANSION
PHASE 1

Drawing
SITE PLAN

Scale 1:2000

REGISTERED PROFESSIONAL ENGINEERS — PROVINCE OF NOVA SCOTIA — DATE: 08/29/19 — C. N. BOUDREAU — 7511

Date	Drawn
Aug 29, 2019	RAW
Design / Check	Approv.
RAW / CNB	CNB
Project No.	Sheet
18–6683	1 Of 5
Drawing No.	Rev.
F01	0