ROAD A PROFILE
H 1:500
V 1:50

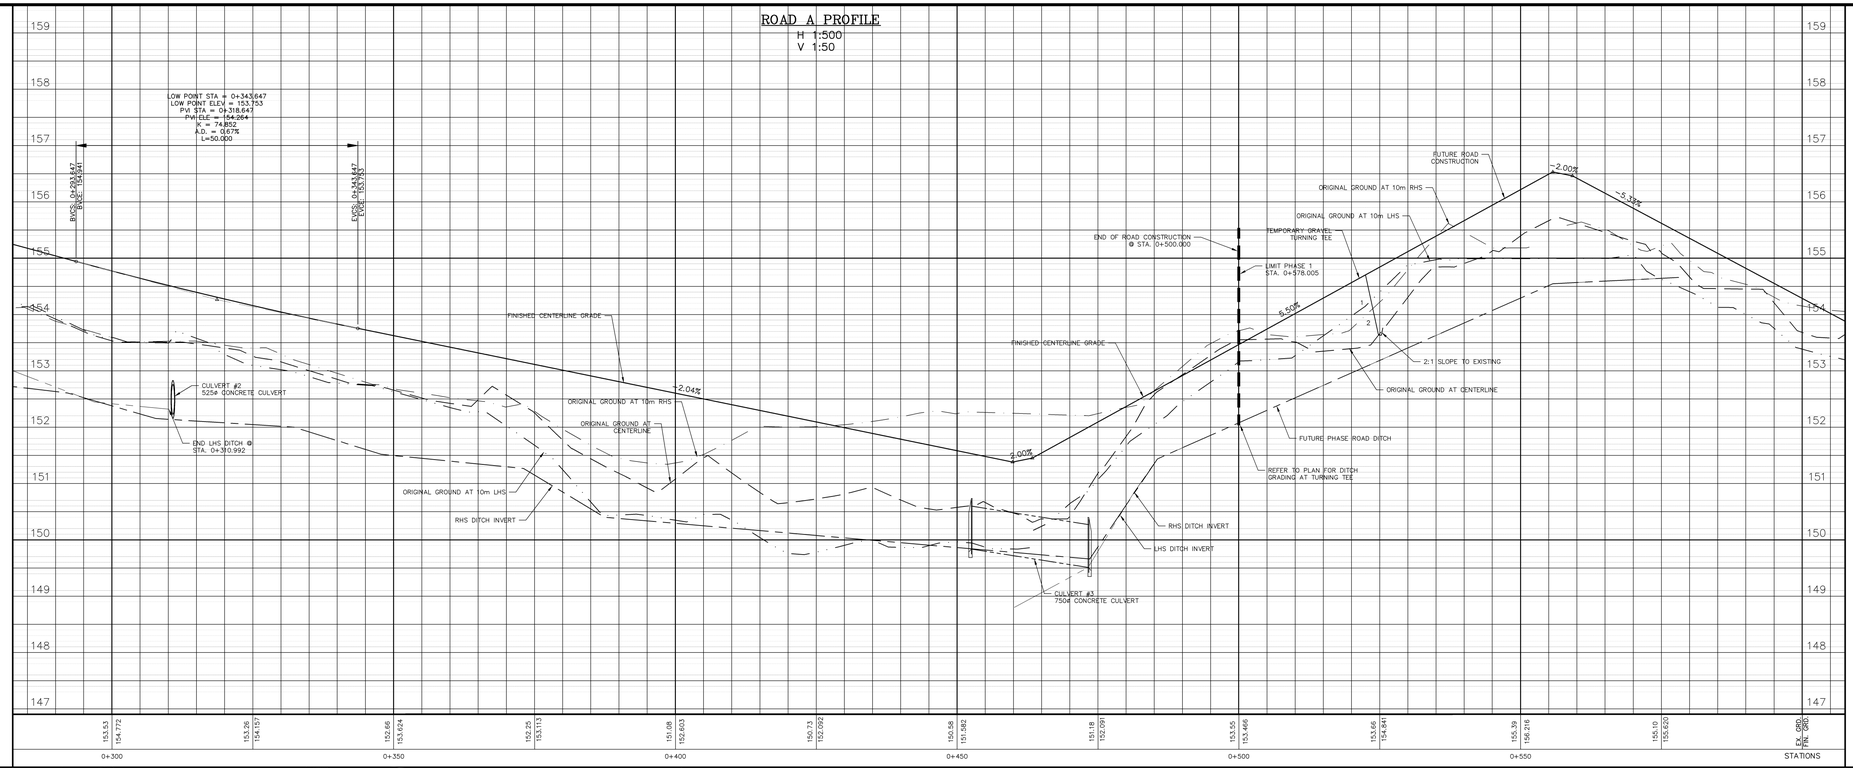

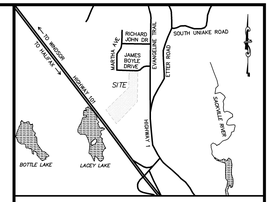

Key Plan NOT TO SCALE

PLAN LEGEND

- POWER POLE
- POWER POLE WITH LIGHT FIXTURE
- ANCHOR ON LIGHT POLE
- CHECK DAM
- DITCH RIP-RAP LINING
- ASPHALT
- GUARD RAIL
- PROPERTY LINE
- EXISTING PROPERTY LINE
- DESIGN GRADE TICK
- TOP OF SLOPE
- TOE OF SLOPE
- SILT FENCE
- LIMIT OF DISTURBANCE
- MINOR CONTOUR LABEL
- MAJOR CONTOUR LABEL
- WETLAND

PROFILE LEGEND

- PROPOSED ℄ FINISHED GRADE
- PROPOSED DITCH GRADE (RT. SIDE)
- PROPOSED DITCH GRADE (LEFT SIDE)
- EXISTING CENTERLINE GRADE
- EXISTING GRADE (RT. SIDE R.O.W.)
- EXISTING GRADE (LEFT SIDE R.O.W.)

NOTES:

1. Existing contours shown at 1.0m interval and are based on topographical information collected by strum consulting in July and August 2019. Information collected in ATS-77 Zone 5 and referenced to NSCM 227372 with a published elevation of 161.879m. (CGVD28 Vertical Reference Frame)
2. Existing wetland locations and shapes provided by MacCallum Engineering. Refer to report titled "Mount Uniacke Business Park: Wetland and Watercourse Delineation", dated September 18, 2018.
3. All work in and around existing wetlands to be completed in accordance with approvals and applicable N.S.E regulations.
4. For additional notes and details see drawing 18-6683-F05.

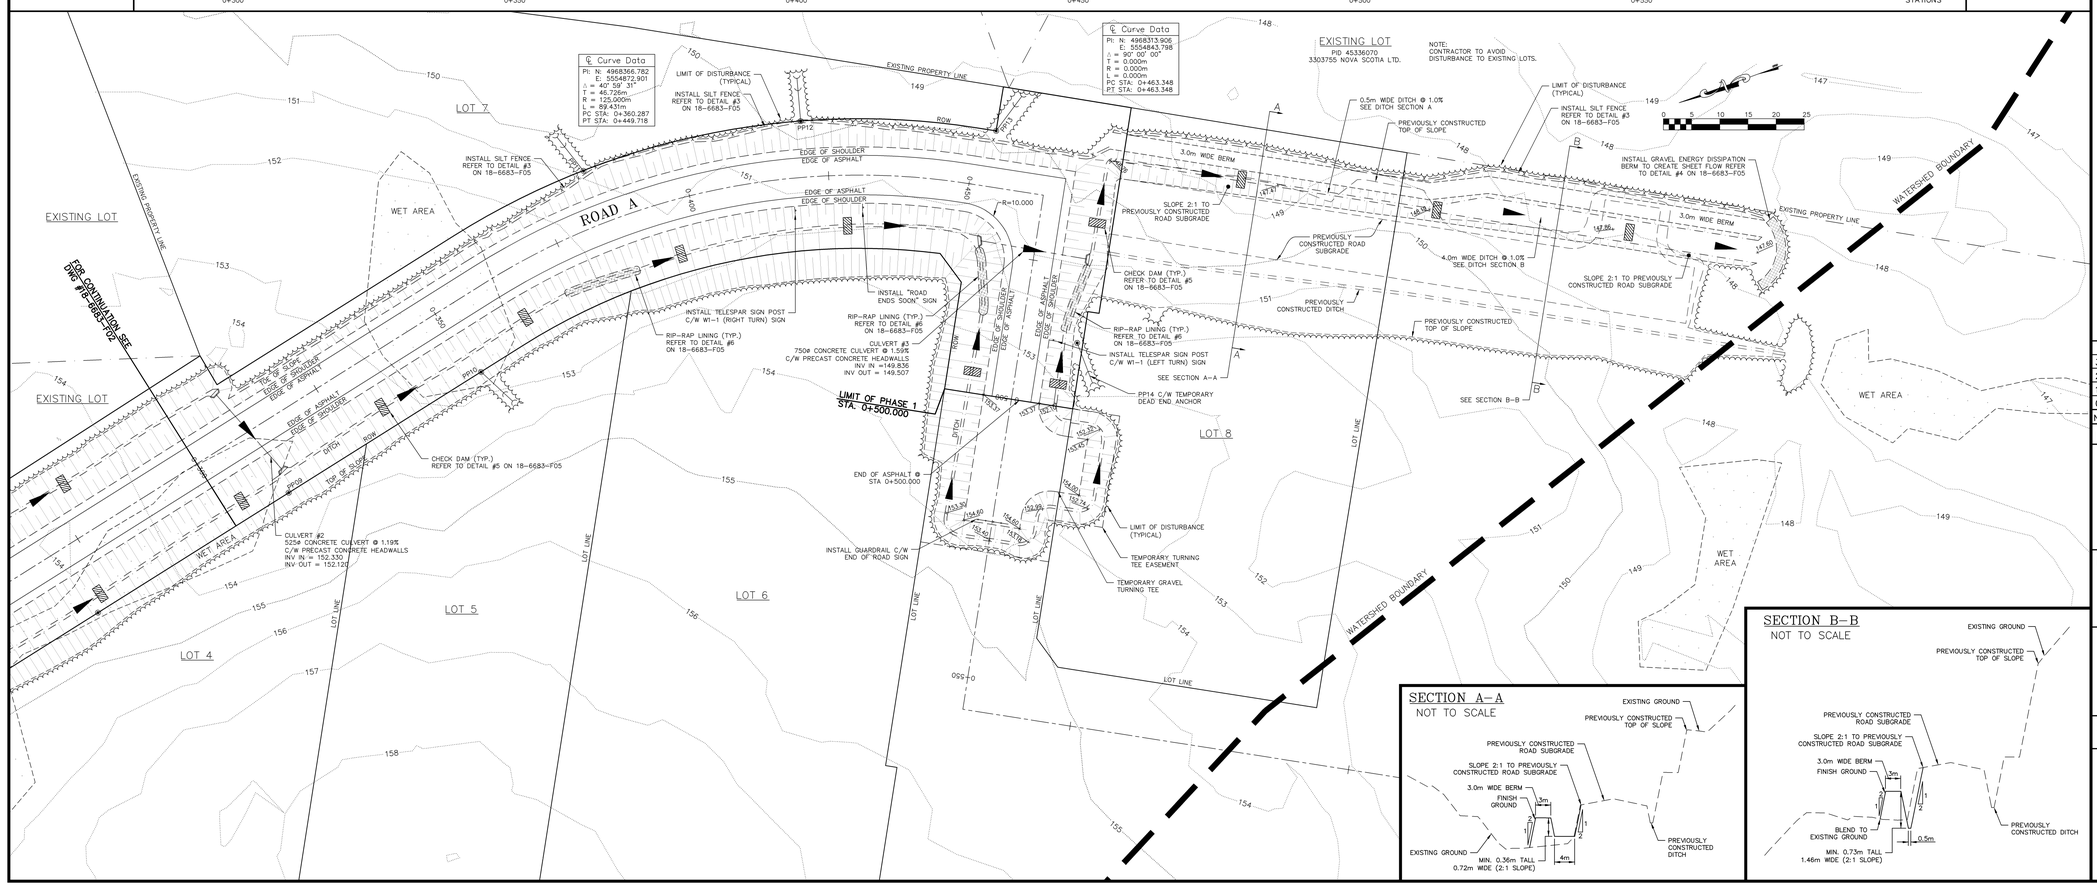

No	Description	Date	By
3.	Adjusted Road Alignment	June 4, 2020	CNB
2.	Issued For Construction	Apr 24, 2020	CNB
1.	Road Profile Adjustment	Sept 19, 2019	CNB
0.	Issued For Tender	Aug 29, 2019	CNB

Revision or Issue

Strum CONSULTING

Project
UNIACKE BUSINESS PARK
EXPANSION
PHASE 1

Drawing
PLAN-PROFILE
0+300 TO STA. 0+500

Scale 1:500

REGISTERED PROFESSIONAL ENGINEER
PROVINCE OF NOVA SCOTIA
DATE: 08/29/19
C. N. BOUDREAU
7511

Date	Drawn
Aug 29, 2019	RAW
Design / Check / Approv.	
RAW / CNB / CNB	
Project No.	Sheet
18-6683	3 Of 5
Drawing No.	Rev.
F03	3