LADY MARY WAY PROFILE

H 1:500
V 1:50

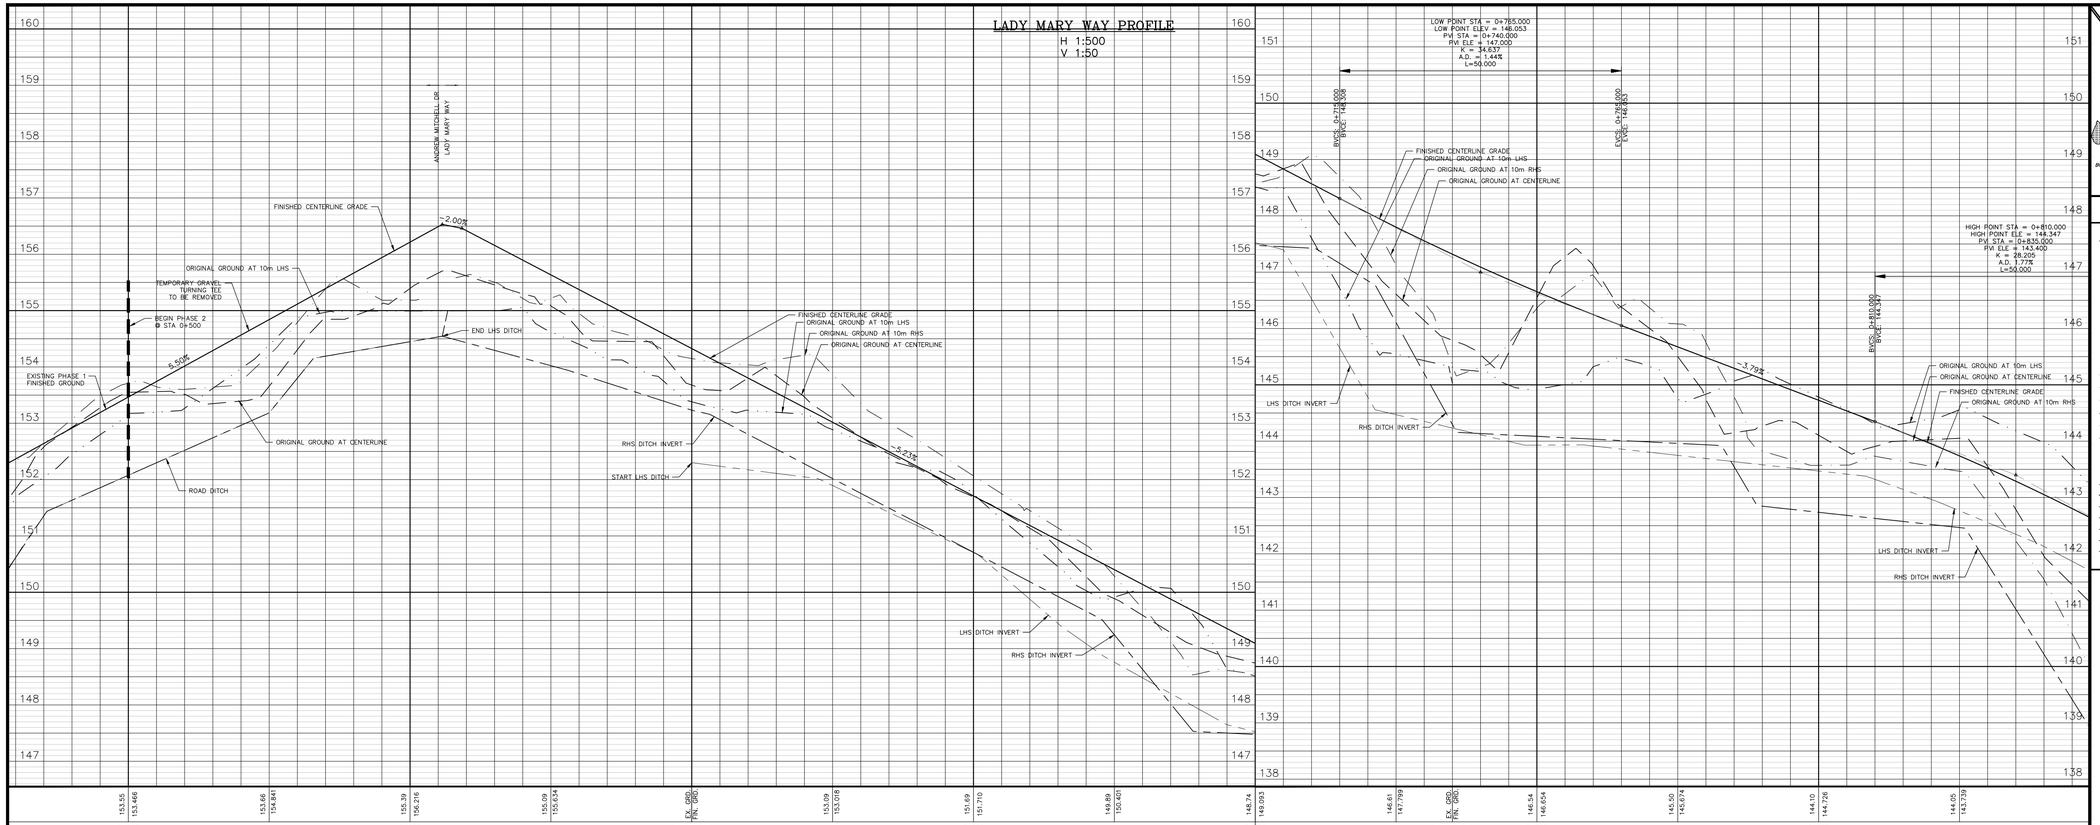

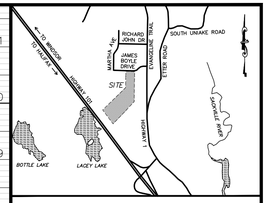

Key Plan NOT TO SCALE

PLAN LEGEND

- POWER POLE
- POWER POLE WITH LIGHT FIXTURE
- ANCHOR ON LIGHT POLE
- CHECK DAM
- DITCH RIP–RAP LINING
- ASPHALT
- GUARD RAIL
- PROPERTY LINE
- EXISTING PROPERTY LINE
- DESIGN GRADE TICK
- TOP OF SLOPE
- TOE OF SLOPE
- SILT FENCE
- LIMIT OF DISTURBANCE
- MINOR CONTOUR LABEL
- MAJOR CONTOUR LABEL
- WETLAND

PROFILE LEGEND

- PROPOSED ℄ FINISHED GRADE
- PROPOSED DITCH GRADE (RT. SIDE)
- PROPOSED DITCH GRADE (LEFT SIDE)
- EXISTING CENTERLINE GRADE
- EXISTING GRADE (RT. SIDE R.O.W.)
- EXISTING GRADE (LEFT SIDE R.O.W.)

NOTES:

1. Existing contours shown at 1.0m interval and are based on topographical information collected by Strum Consulting in July and August 2019. Information collected in ATS–77 Zone 5 and referenced to NSCM 227372 with a published elevation of 161.879m. (CGVD28 Vertical Reference Frame)
2. Existing wetland locations and shapes provided by MacCallum Engineering. Refer to report titled "Mount Uniacke Business Park: Wetland and Watercourse Delineation", dated September 18, 2018.
3. All work in and around existing wetlands to be completed in accordance with approvals and applicable N.S.E regulations.
4. For additional notes and details see drawing 21–7816–F105.

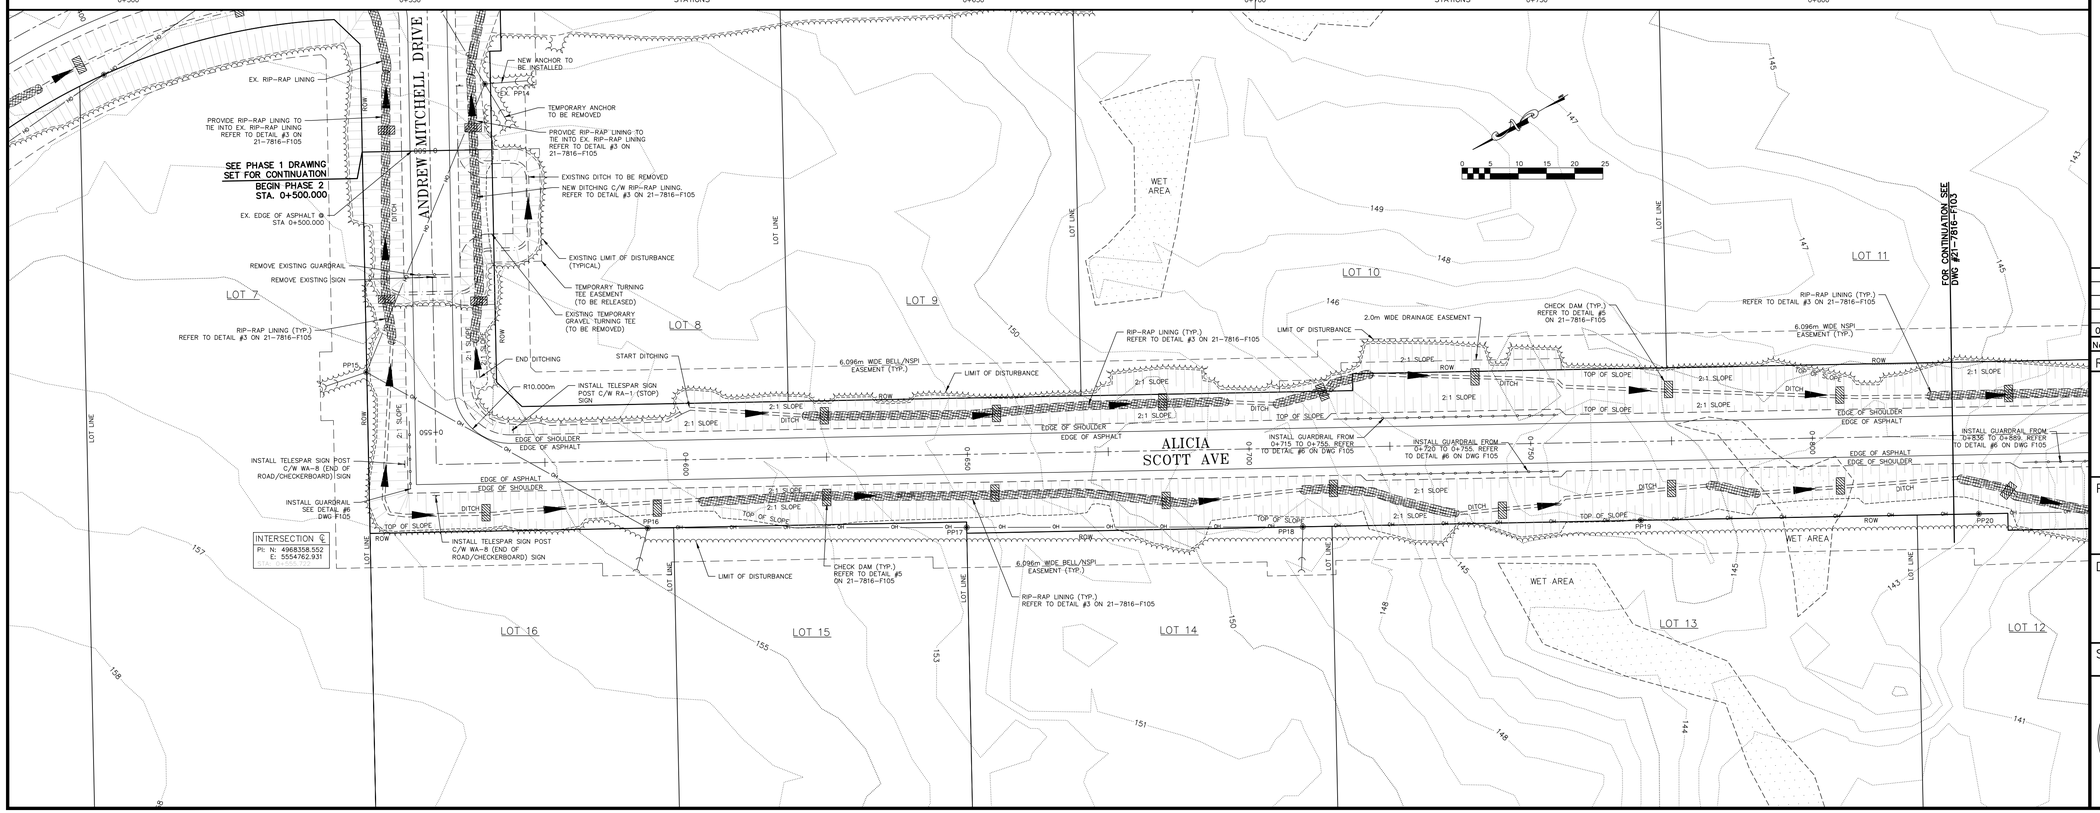

No	Description	Date	By
0.	Issued For Tender	June 25, 2021	CNB

Revision or Issue

Strum CONSULTING

Project
UNIACKE BUSINESS PARK
EXPANSION
PHASE 2

Drawing
PLAN–PROFILE
ANDREW MITCHELL DR
& LADY MARY WAY
0+500 TO STA. 0+850

Scale 1:500

REGISTERED PROFESSIONAL ENGINEER — PROVINCE OF NOVA SCOTIA — DATE: 06/25/21 — C. N. BOUDREAU — 7511

Date Jun 25, 2021			Drawn BC
Design BC	Check CNB		Approv. CNB
Project No. 21–7816			Sheet 2 Of 5
Drawing No. F102			Rev. 0