


## A SILT FENCE DETAIL 1

NTS

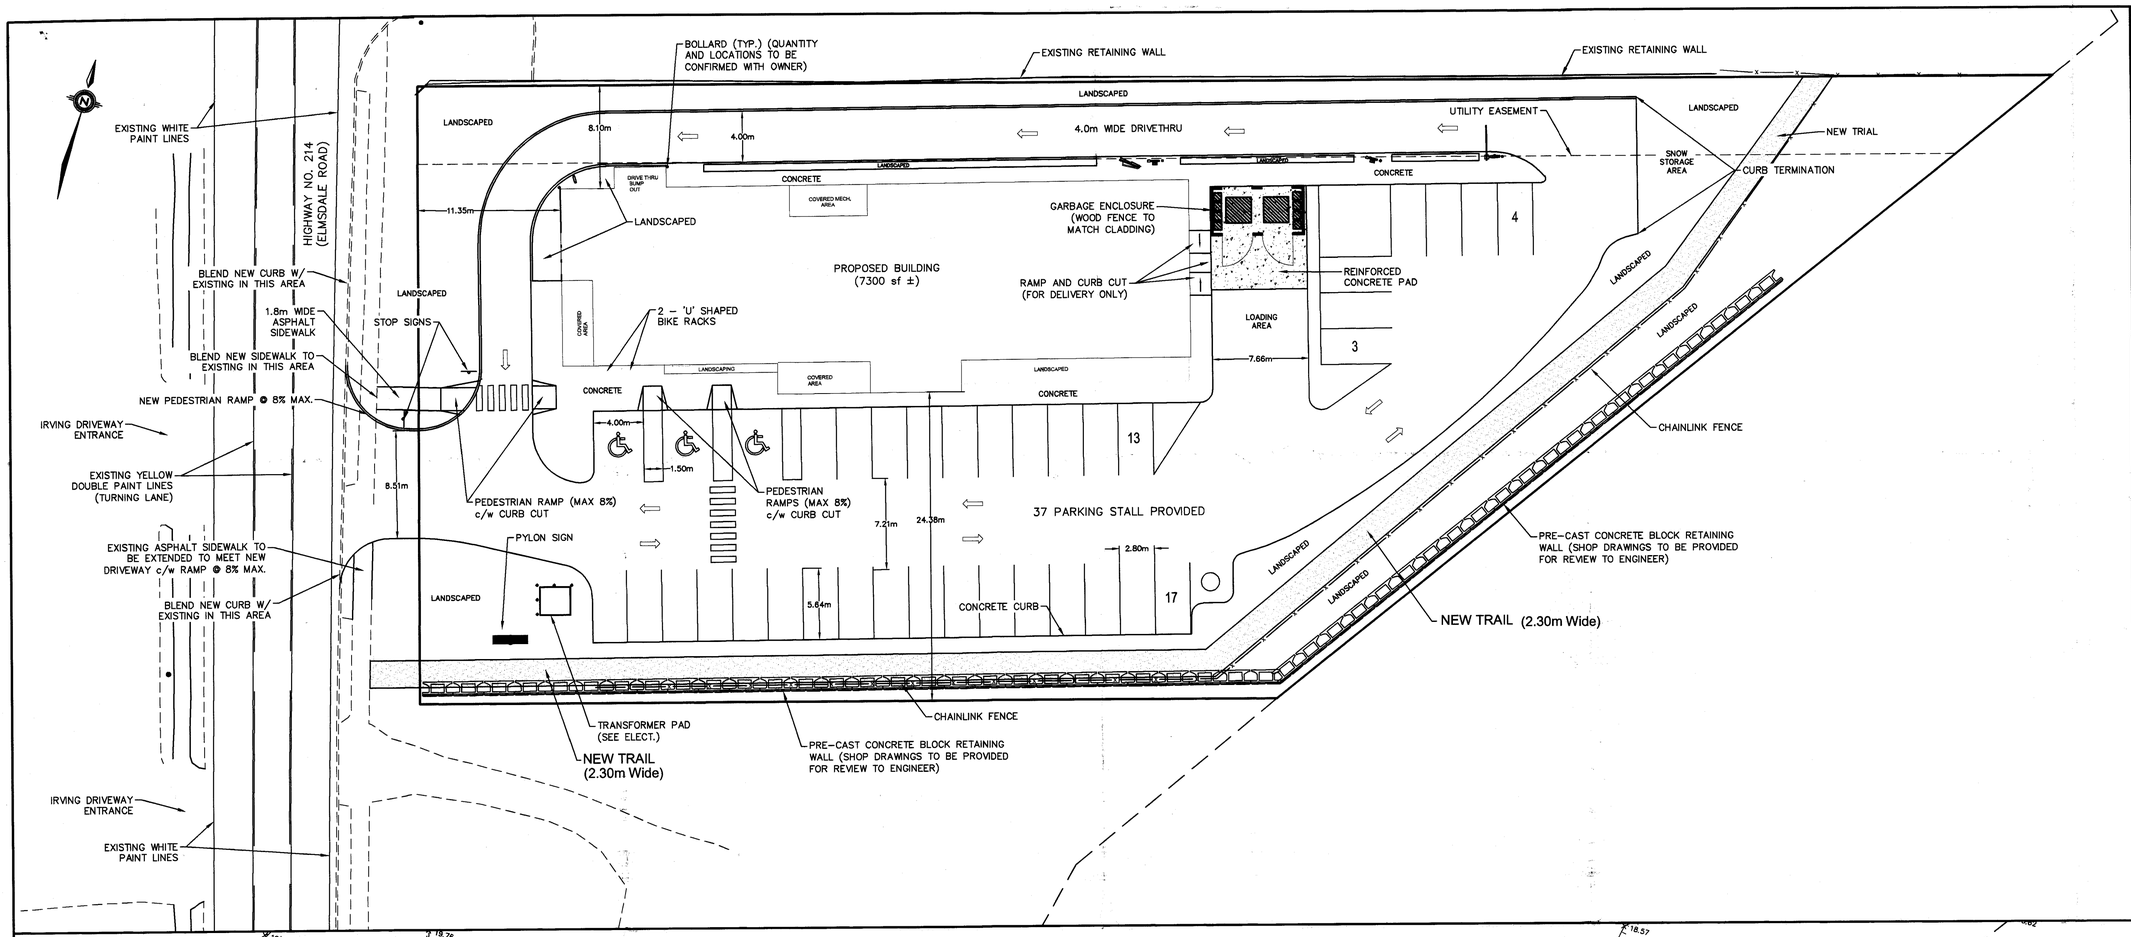


## B SILT FENCE DETAIL 2

NTS

(USE THIS DETAIL FOR ANY LOCAL LOW POINTS IN THE SILT FENCE.)

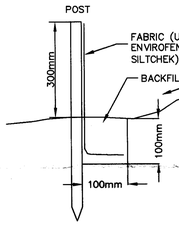


## LEGEND

| | PROPOSED | EXISTING |
|---|---|---|
| SPOT ELEVATION | 23.45 | × 23.89 |
| TOP OF SLOPE | | |
| SWALE / DITCH | | |
| BOTTOM OF SLOPE | | |
| EDGE OF PAVEMENT | | |
| CURB | | |
| LOTLINE | | |
| UTILITY POLE & LINES | | |
| CATCH BASIN | LIGHT STANDARD | CULVERT |
| FIRE HYDRANT | ROAD SIGN | HEADWALL |
| SHRUB/TREE | UTILITY POLE | FENCE |
| SILT FENCE | ROAD SIGN | SIDEWALK |

## NOTES

This is a Document Attachment
See Document 125189416

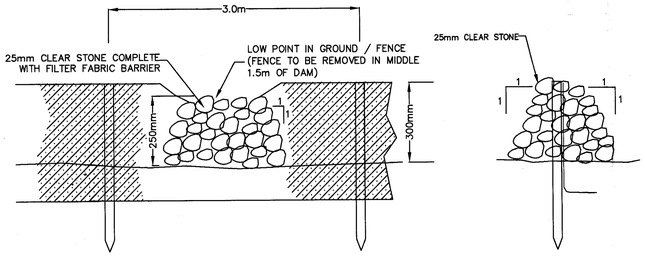HANTS COUNTY LAND REGISTRATION OFFICE
I certify that this plan was registered or recorded as shown here.
Cheryl Wagner, Regional Registrar
125189663 LR☑ ROD☐
Plan #
DEC 19 2024 11:14
MM DD YYYY Time

METRES
5 4 3 2 1 0 5 10 15 20
SCALE 1:250

| NO. | DESCRIPTION | CHK'D | DATE |
|---|---|---|---|
| 12 | SITE/GRADING PLAN REVISED - ISSUED FOR REVIEW | | 04/10/2024 |
| 11 | ISSUED FOR CONSTRUCTION | | 02/05/2024 |
| 7-10 | VARIOUS REVISIONS | | 01-03/2024 |
| 1-6 | VARIOUS REVISIONS | | 2022/2023 |
| 0 | ISSUED FOR REVIEW | | 21/12/2021 |

SEAL


HGE Engineering Inc.
Land Surveyors
Consulting Engineers
153 Sackville Drive, Suite 1, Lower Sackville, NS, B4C 2R3
Phone: (902) 880-1354
www.hge-inc.ca


REGISTERED PROFESSIONAL ENGINEER
DATE 10-OCT-2024
D.T. HOLLOWAY
8597
PROVINCE OF NOVA SCOTIA

CLIENT NAME & ADDRESS

LINDSAY CONSTRUCTION

Dartmouth, Nova Scotia

PROJECT NAME & ADDRESS

ELMSDALE DENTAL

251 Elmsdale Road, Elmsdale, Nova Scotia

SHEET DESCRIPTION

SITE AND GRADING PLAN

| SHEET NO. | NUMBER OF SHEETS |
|---|---|
| 1 | 3 |

DRAWN BY: MLP
CHECKED BY: DTH
DATE: 04/10/2024
SCALE: 1:250
PROJECT NO. H22215