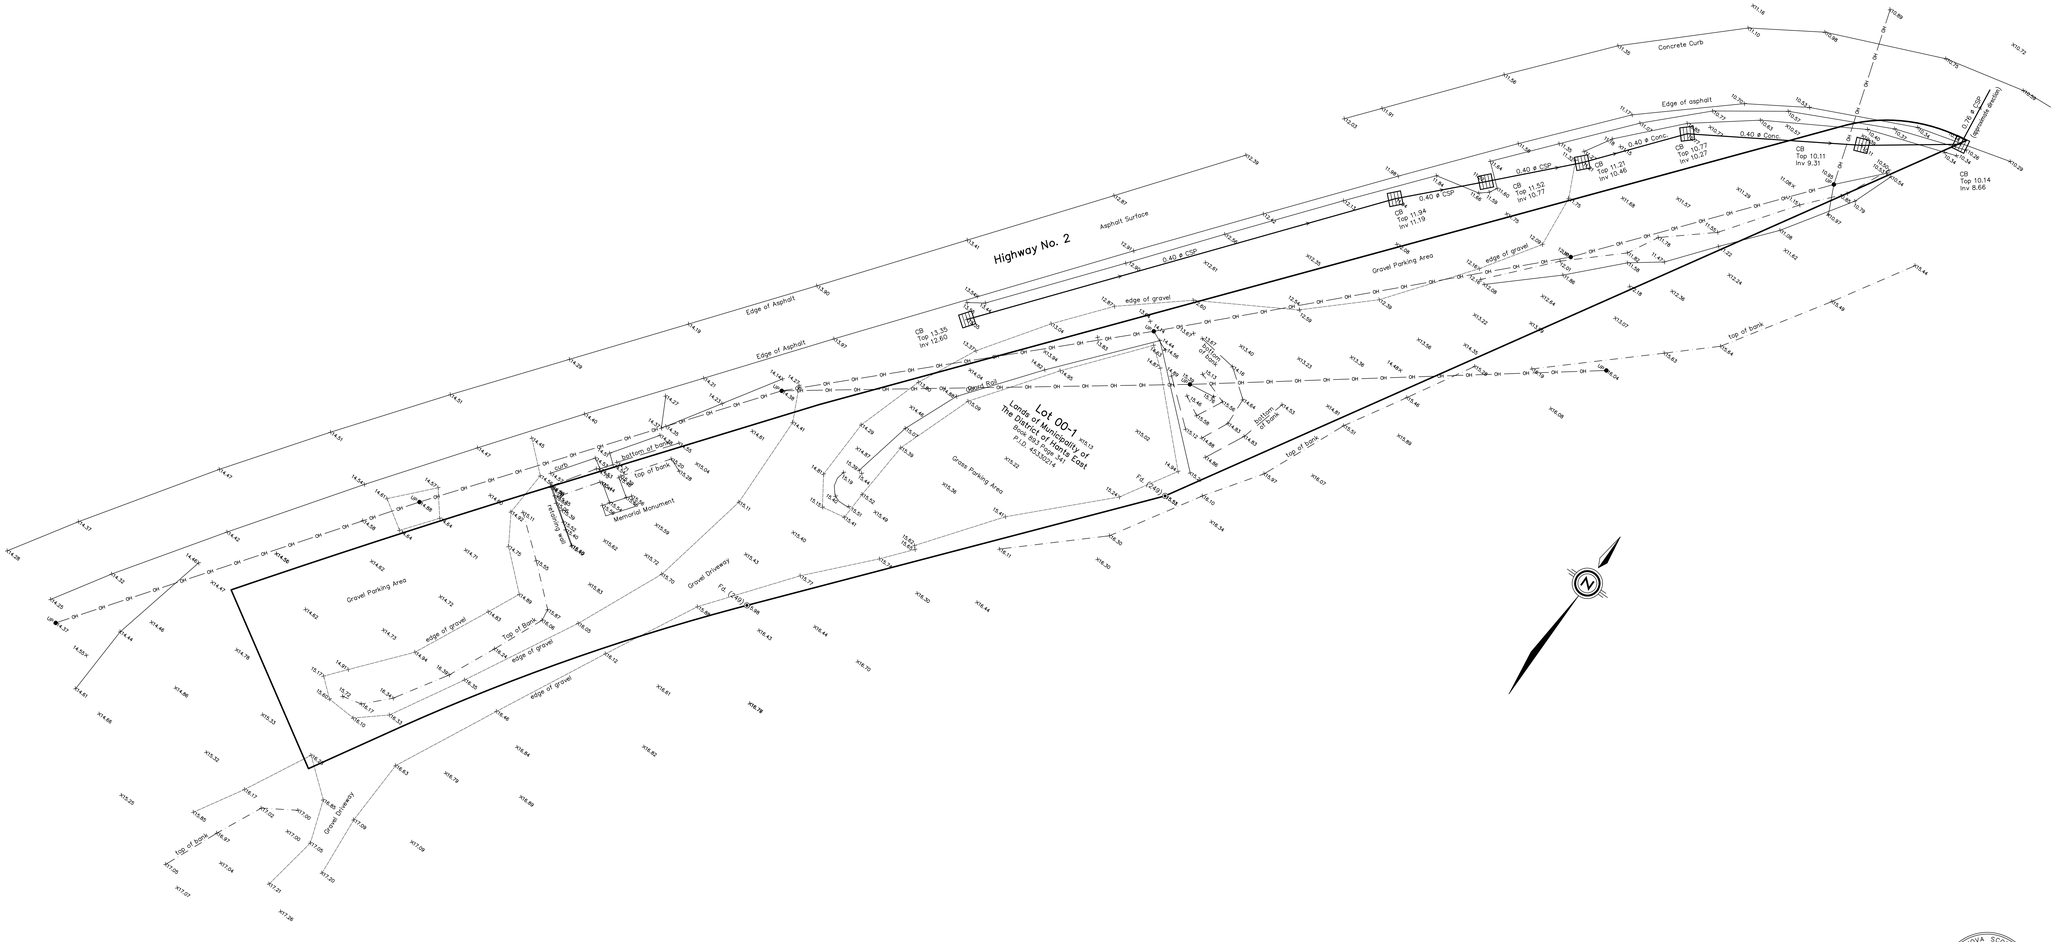

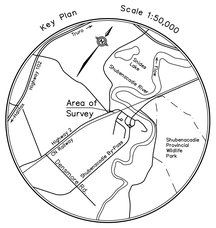

Legend:

- ◉Fd.(XXXX). . . . . Survey Marker Found with Identifier
- UP⟶. . . . . Utility Pole and Guy
- P.I.D. . . . . Land Information Services Parcel Identification Number
- —— OH —— . . . Overhead Wires
- CSP. . . . . Corrogated Steel Pipe
- ▥ . . . . . Catch Basin

Notes:

1. Field surveys were carried out during the period 10 to 11 May, 2023.
2. Bearings are grid derived from GPS Observations referred to MTM, Zone 5 and are referred to central meridian 64° 30' W.
3. Field measurements have not been adjusted.
4. Distances are grid. To convert to ground level, divide by a combine scale factor of 0.99999181
5. Elevations are Canadian Geodetic Vertical Datum 2013 (CGVD2013).

Site Plan of Shubenacadie War Memorial

Lands of **Municipality of the District of East Hants**

Highway No. 2, Shubenacadie
County of Hants
Province of Nova Scotia

Scale 1: 250 (Metric)

0 5 15 25

File: 1948 Drawing: 1948Site

Alan Gallant
Nova Scotia Land Surveyor
Belnan, Nova Scotia
Tel 883-7554 Fax 883-7401

THE ASSOCIATION OF NOVA SCOTIA LAND SURVEYORS
FOUNDED 1921
Alan W. Gallant
N.S.L.S.
608
MEMBER