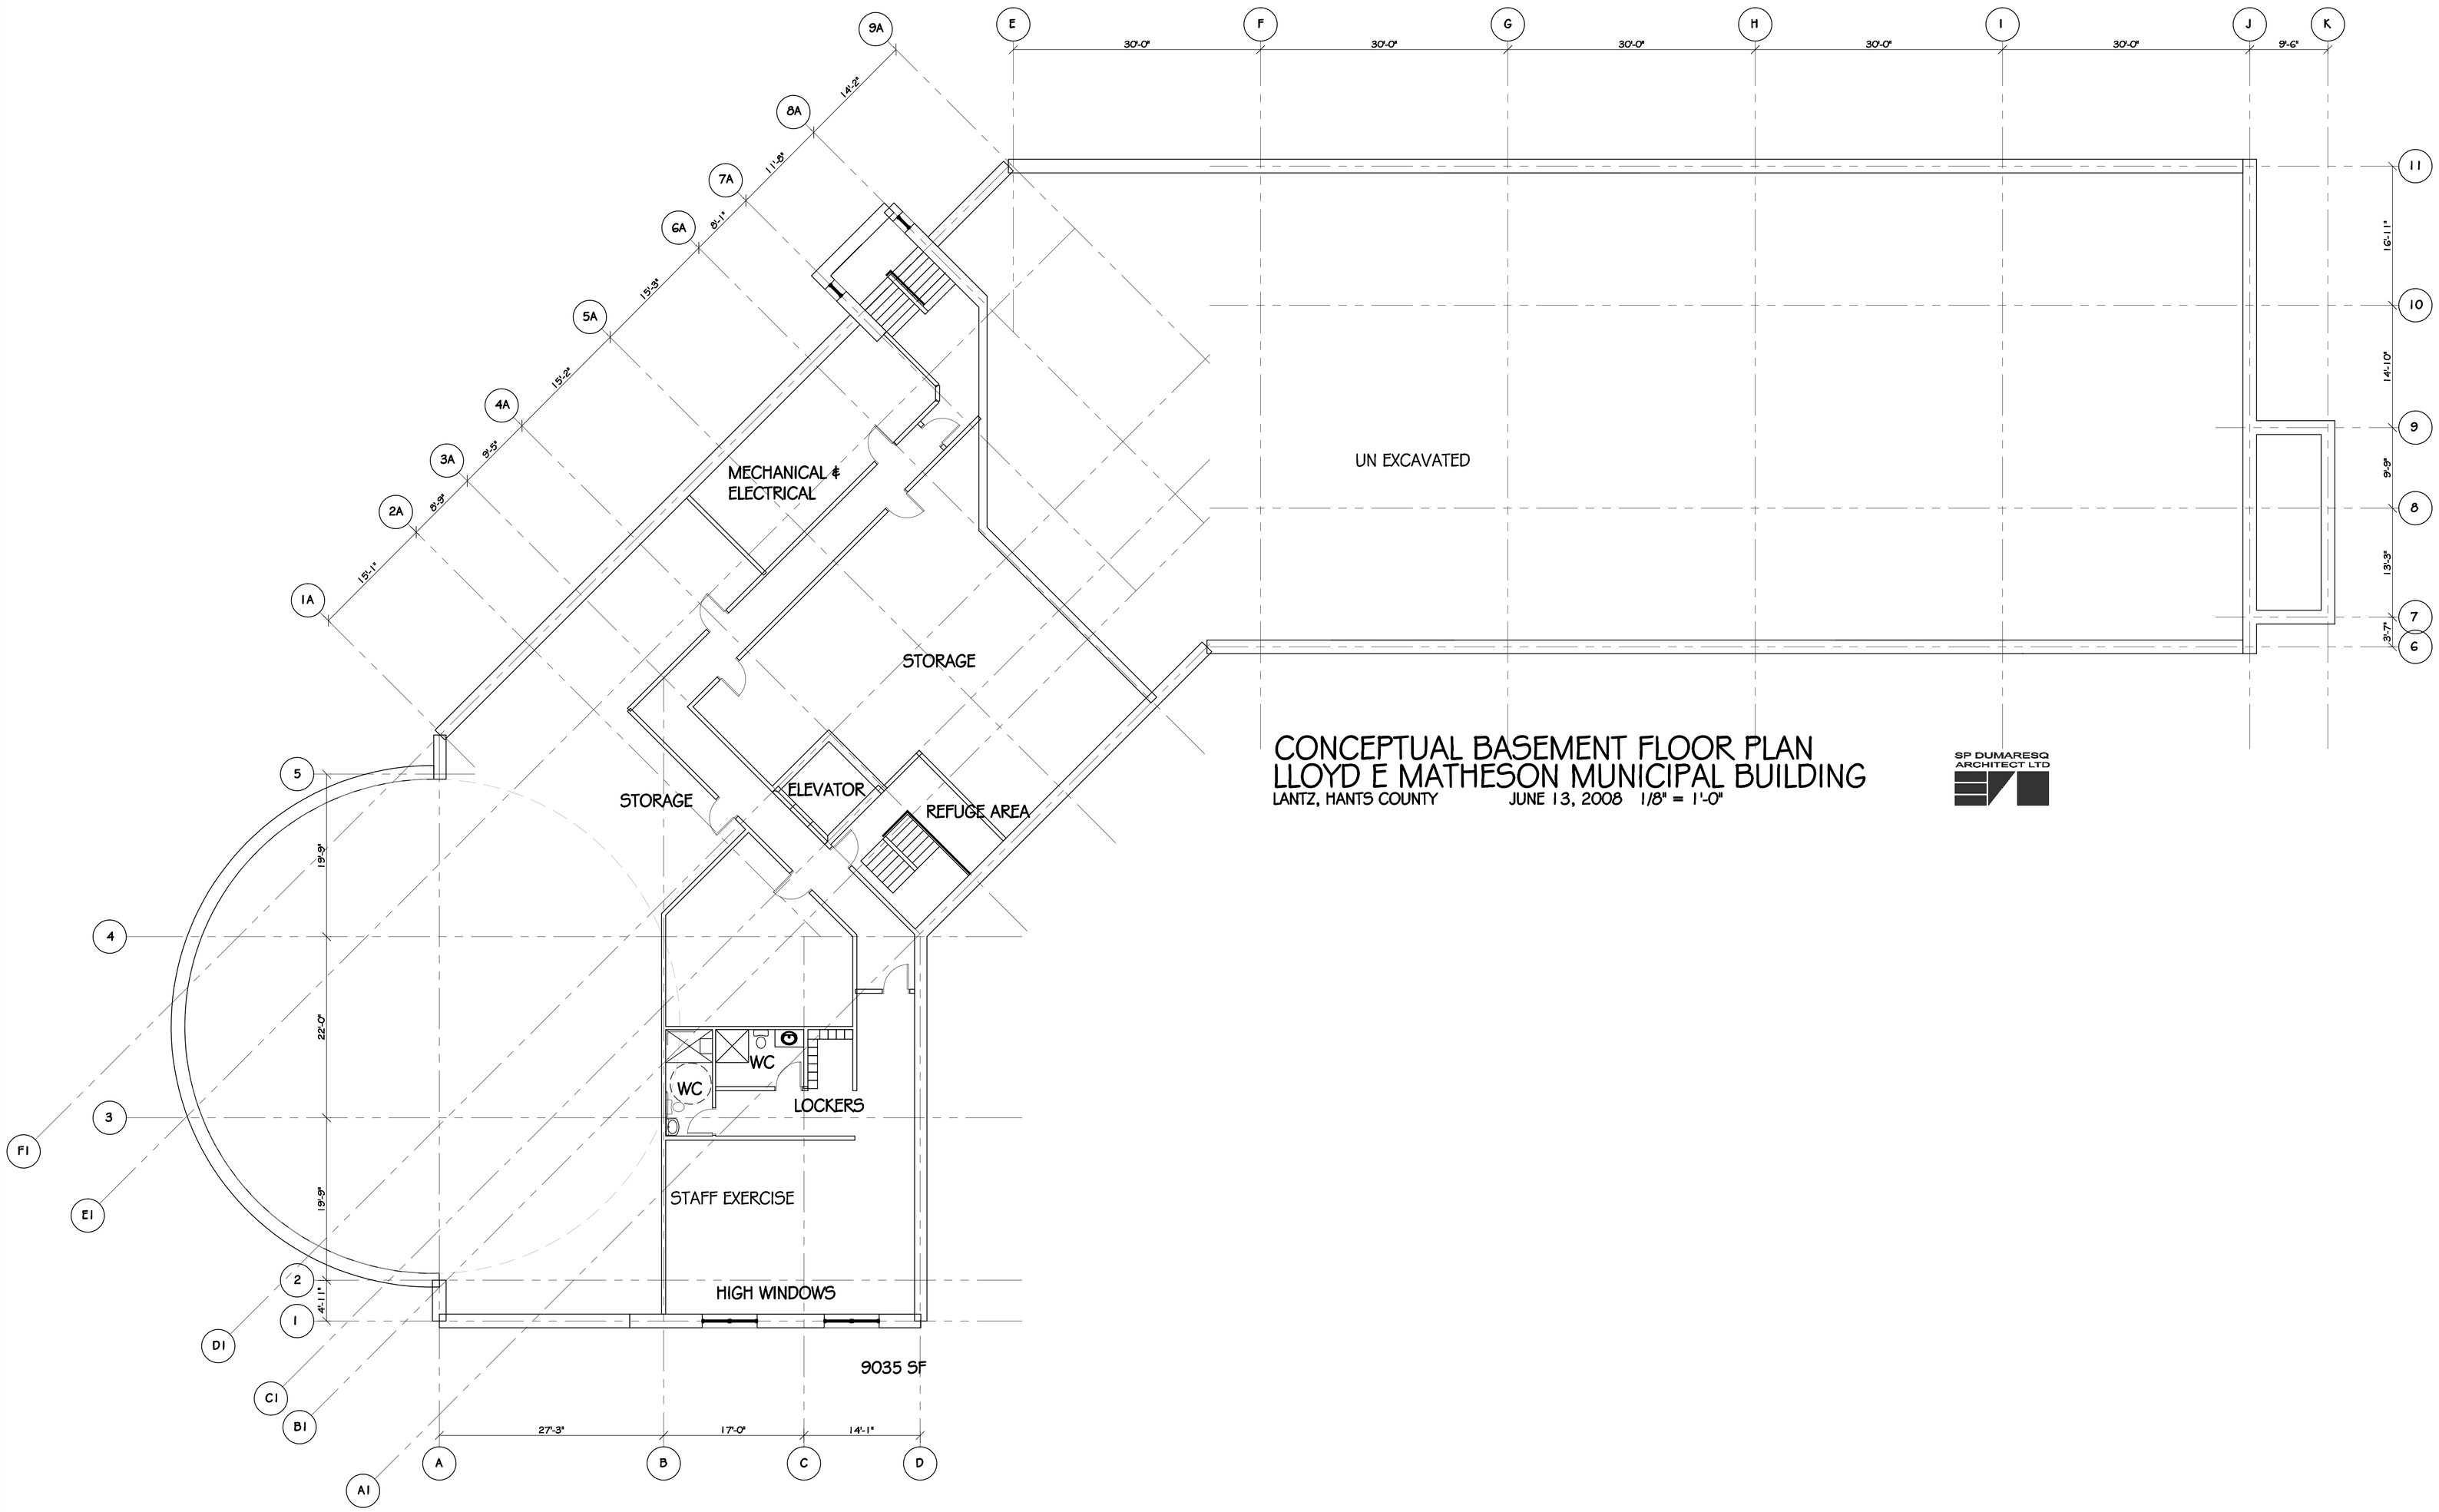

CONCEPTUAL BASEMENT FLOOR PLAN
LLOYD E MATHESON MUNICIPAL BUILDING

LANTZ, HANTS COUNTY JUNE 13, 2008 1/8" = 1'-0"

SP DUMARESQ ARCHITECT LTD

KEY PLAN

SP DUMARESQ ARCHITECT LTD
6389 COBURG ROAD, THIRD FLOOR HALIFAX, N.S.

GENERAL NOTES

THIS DRAWING IS THE PROPERTY OF SP DUMARESQ ARCHITECT LTD. AND MAY NOT BE USED OR REPRODUCED WITHOUT EXPRESSED APPROVAL.

THE CONTRACTOR SHALL VERIFY ALL LEVELS AND DIMENSIONS ON SITE AND REPORT ALL DISCREPANCIES TO THE ARCHITECT BEFORE BEGINNING WORK

DO NOT SCALE THE DRAWINGS. USE FIGURED DIMENSIONS ONLY.

THE CONTRACTOR SHALL BE RESPONSIBLE FOR ANY CHANGES MADE TO THE DRAWINGS WITHOUT THE ARCHITECT'S APPROVAL.

READ THIS DRAWING IN CONJUNCTION WITH ALL CONTRACT DRAWINGS AND SPECIFICATIONS.

GRAPHIC SCALE

DATE	MARK	ISSUE

STAMP

REGISTERED MEMBER
N.S. ASSOCIATION OF ARCHITECTS
S.P. DUMARESQ

SCALE	1/8" = 1'-0"
DRAWN BY:	STAFF
CHECKED BY:	SPD
REVIEWED BY:	
APPROVED BY:	
AS-BUILT CHECK	
DATE:	JUNE 2008

PROJECT
LLOYD E MATHESON MUNICIPAL BUILDING

PROJECT NO.:

SHEET TITLE
BSMT FLOOR PLAN

INTERNAL NO.:

301

SHEET OF

Z:\SPDA OFFICE\SPDA Projects Folder\2008 PROJECTS\East Hants Mun\DRAWINGS\CURRENT\08 07 16 EAST HANTS FLOOR PLANS.dwg, 7/16/2008 2:15:43 PM, DWG To PDF.pc3